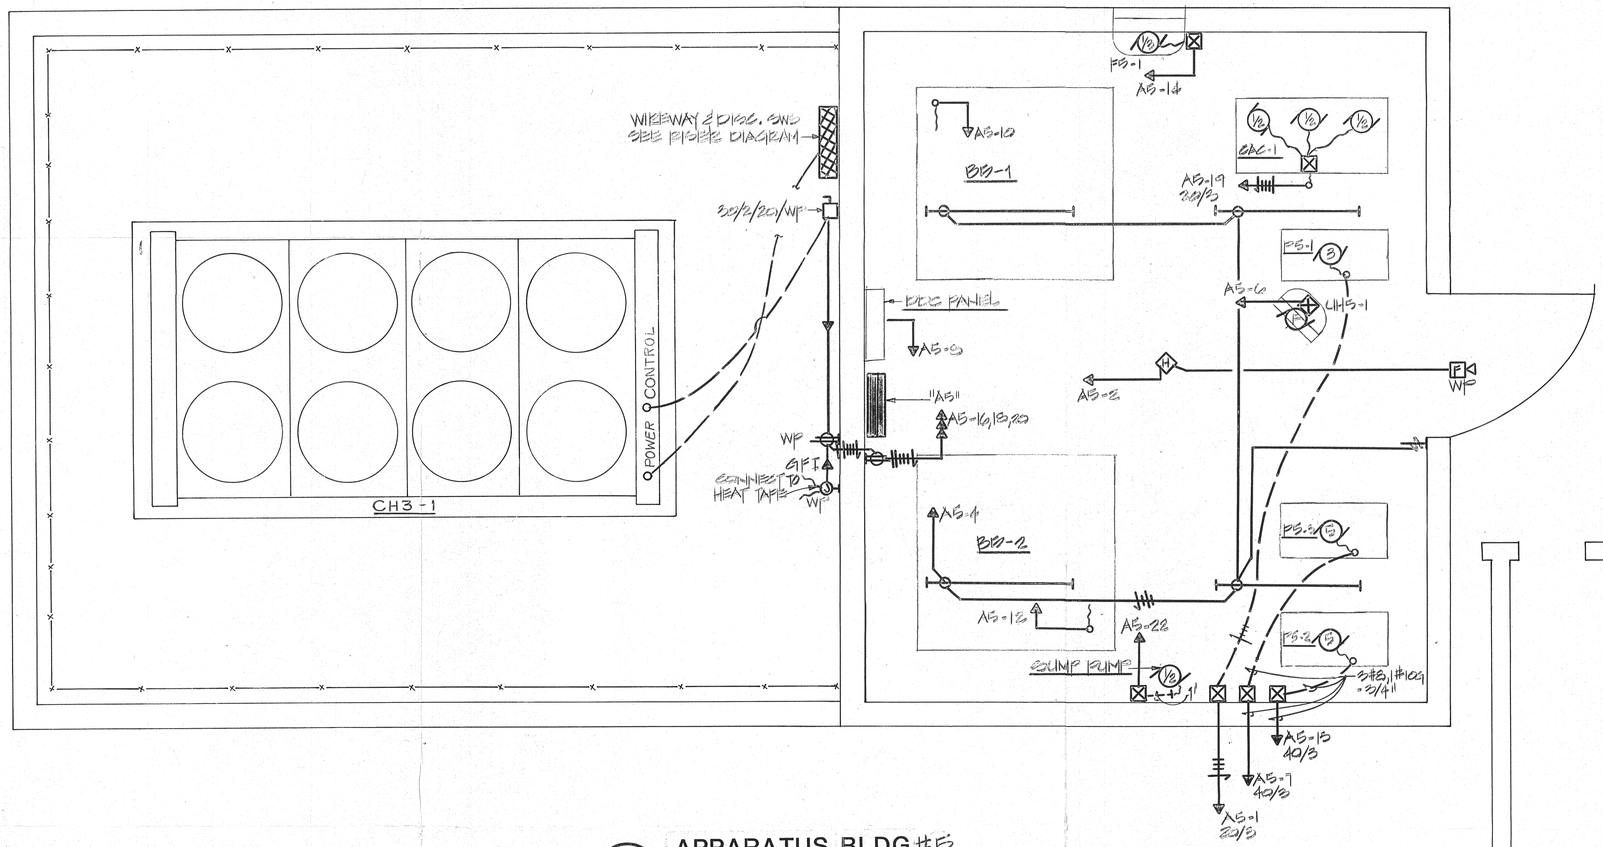

1 E-3.0 APPARATUS BLDG#5

1/2"=1'-0"

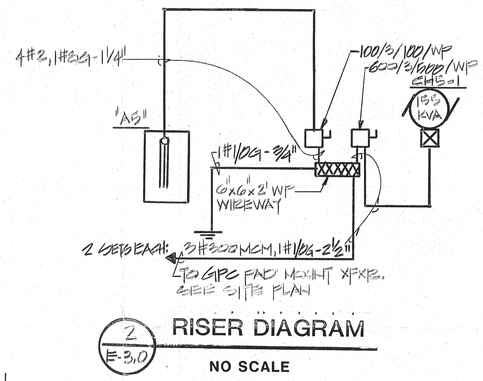

2 E-3.0 RISER DIAGRAM

NO SCALE

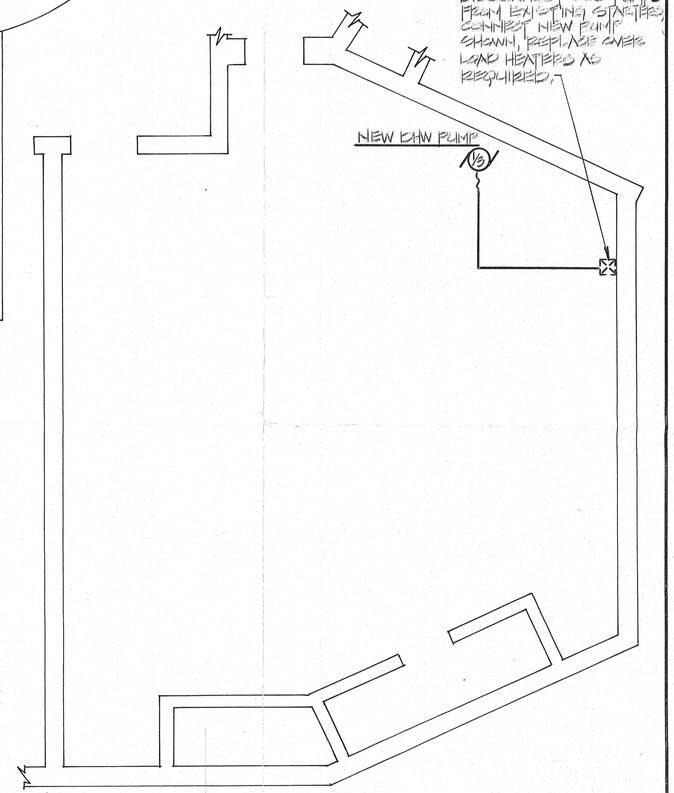

3 E-3.0 MECH. RM. PART PLAN

1/2"=1'-0"

JONES, NALL & DAVIS
SUITE 800
57 FORSYTH STREET
ATLANTA, GA 30303
(404) 523-4166

REGISTERED PE 12422 GEORGIA

REVISIONS

PROVIDE INDIVIDUAL HEATING AND COOLING PLANTS AT TEN BUILDINGS AND REPLACE ONE CENTRAL PLANT HTW BOILER SERVING THERAPY AT GEORGIA RETARDATION CENTER

BUILDING # 5

DATE 4-16-90

E-3.0