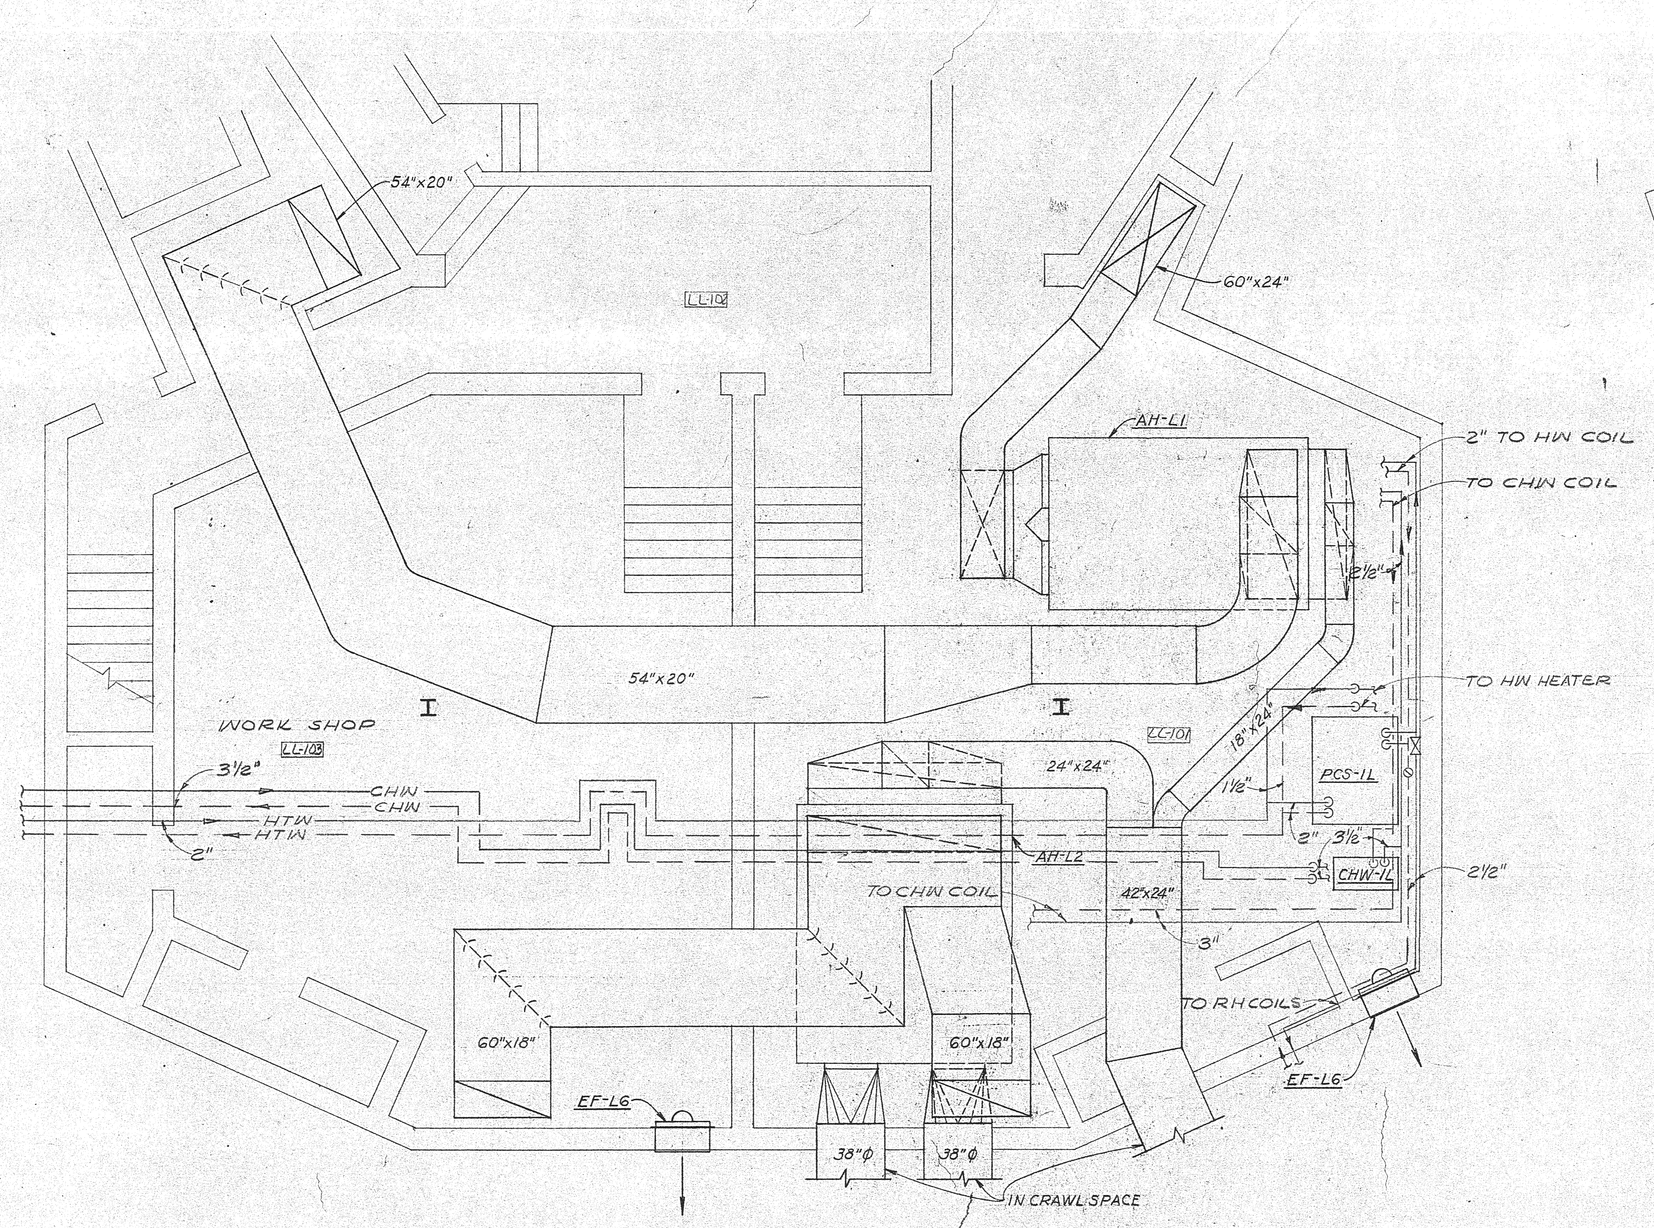

BASEMENT PLAN

SCALE: 1/4"=1'-0"

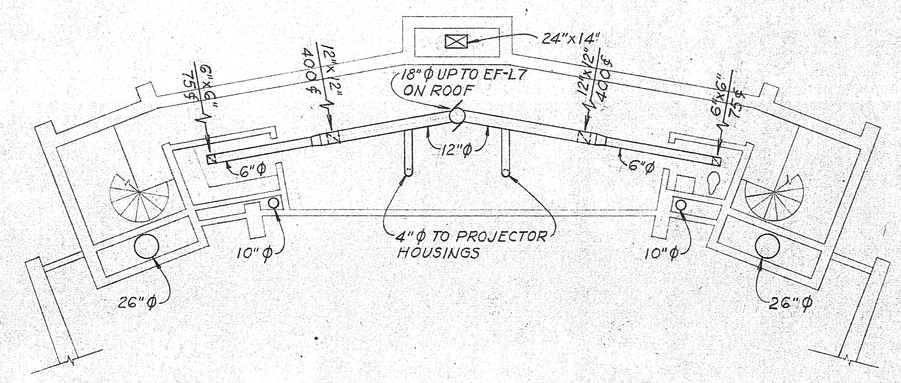

PROJECTION BOOTH PLAN

SCALE: 1/8"=1'-0"

REHEAT COIL SCHEDULE FOR BLDG. L

SYM	CFM	EA.-°F	LA.-°F	MBH	GPM @180°	REMARKS
RH-1	2190	55	100	105	11	
RH-2	3480	↓	↓	167	17	
RH-3	1475			71	8	
RH-4	1000			48	5	
RH-5	1025	↓	↓	49	5	
RH-6	3000	55	100	144	15	
	12,170					

MAX. COIL FACE VELOCITY - 750 FPM

JONES AND ASSOCIATES
ARCHITECTS AND ENGINEERS
AUGUSTA, GEORGIA

GEORGIA RETARDATION CENTER
DEKALB COUNTY, GEORGIA
GEORGIA DEPARTMENT OF PUBLIC HEALTH

BUILDING L
PLANS & DETAILS
MECHANICAL

DSN.	R.S.F.	APPROVED BY	DWG. NO.
DWN.	R.L.P.		M-37
CHK.	P.J.H.		
JOB	655	DATE FEB. 1966	REVISION NO.
			OF 42

REGISTERED ARCHITECT — CHARLES H. JONES

GEORGIA — PROFESSIONAL REGISTRATION — No. 853 — ARCHITECT — ROBERT HUNTER FELLERS