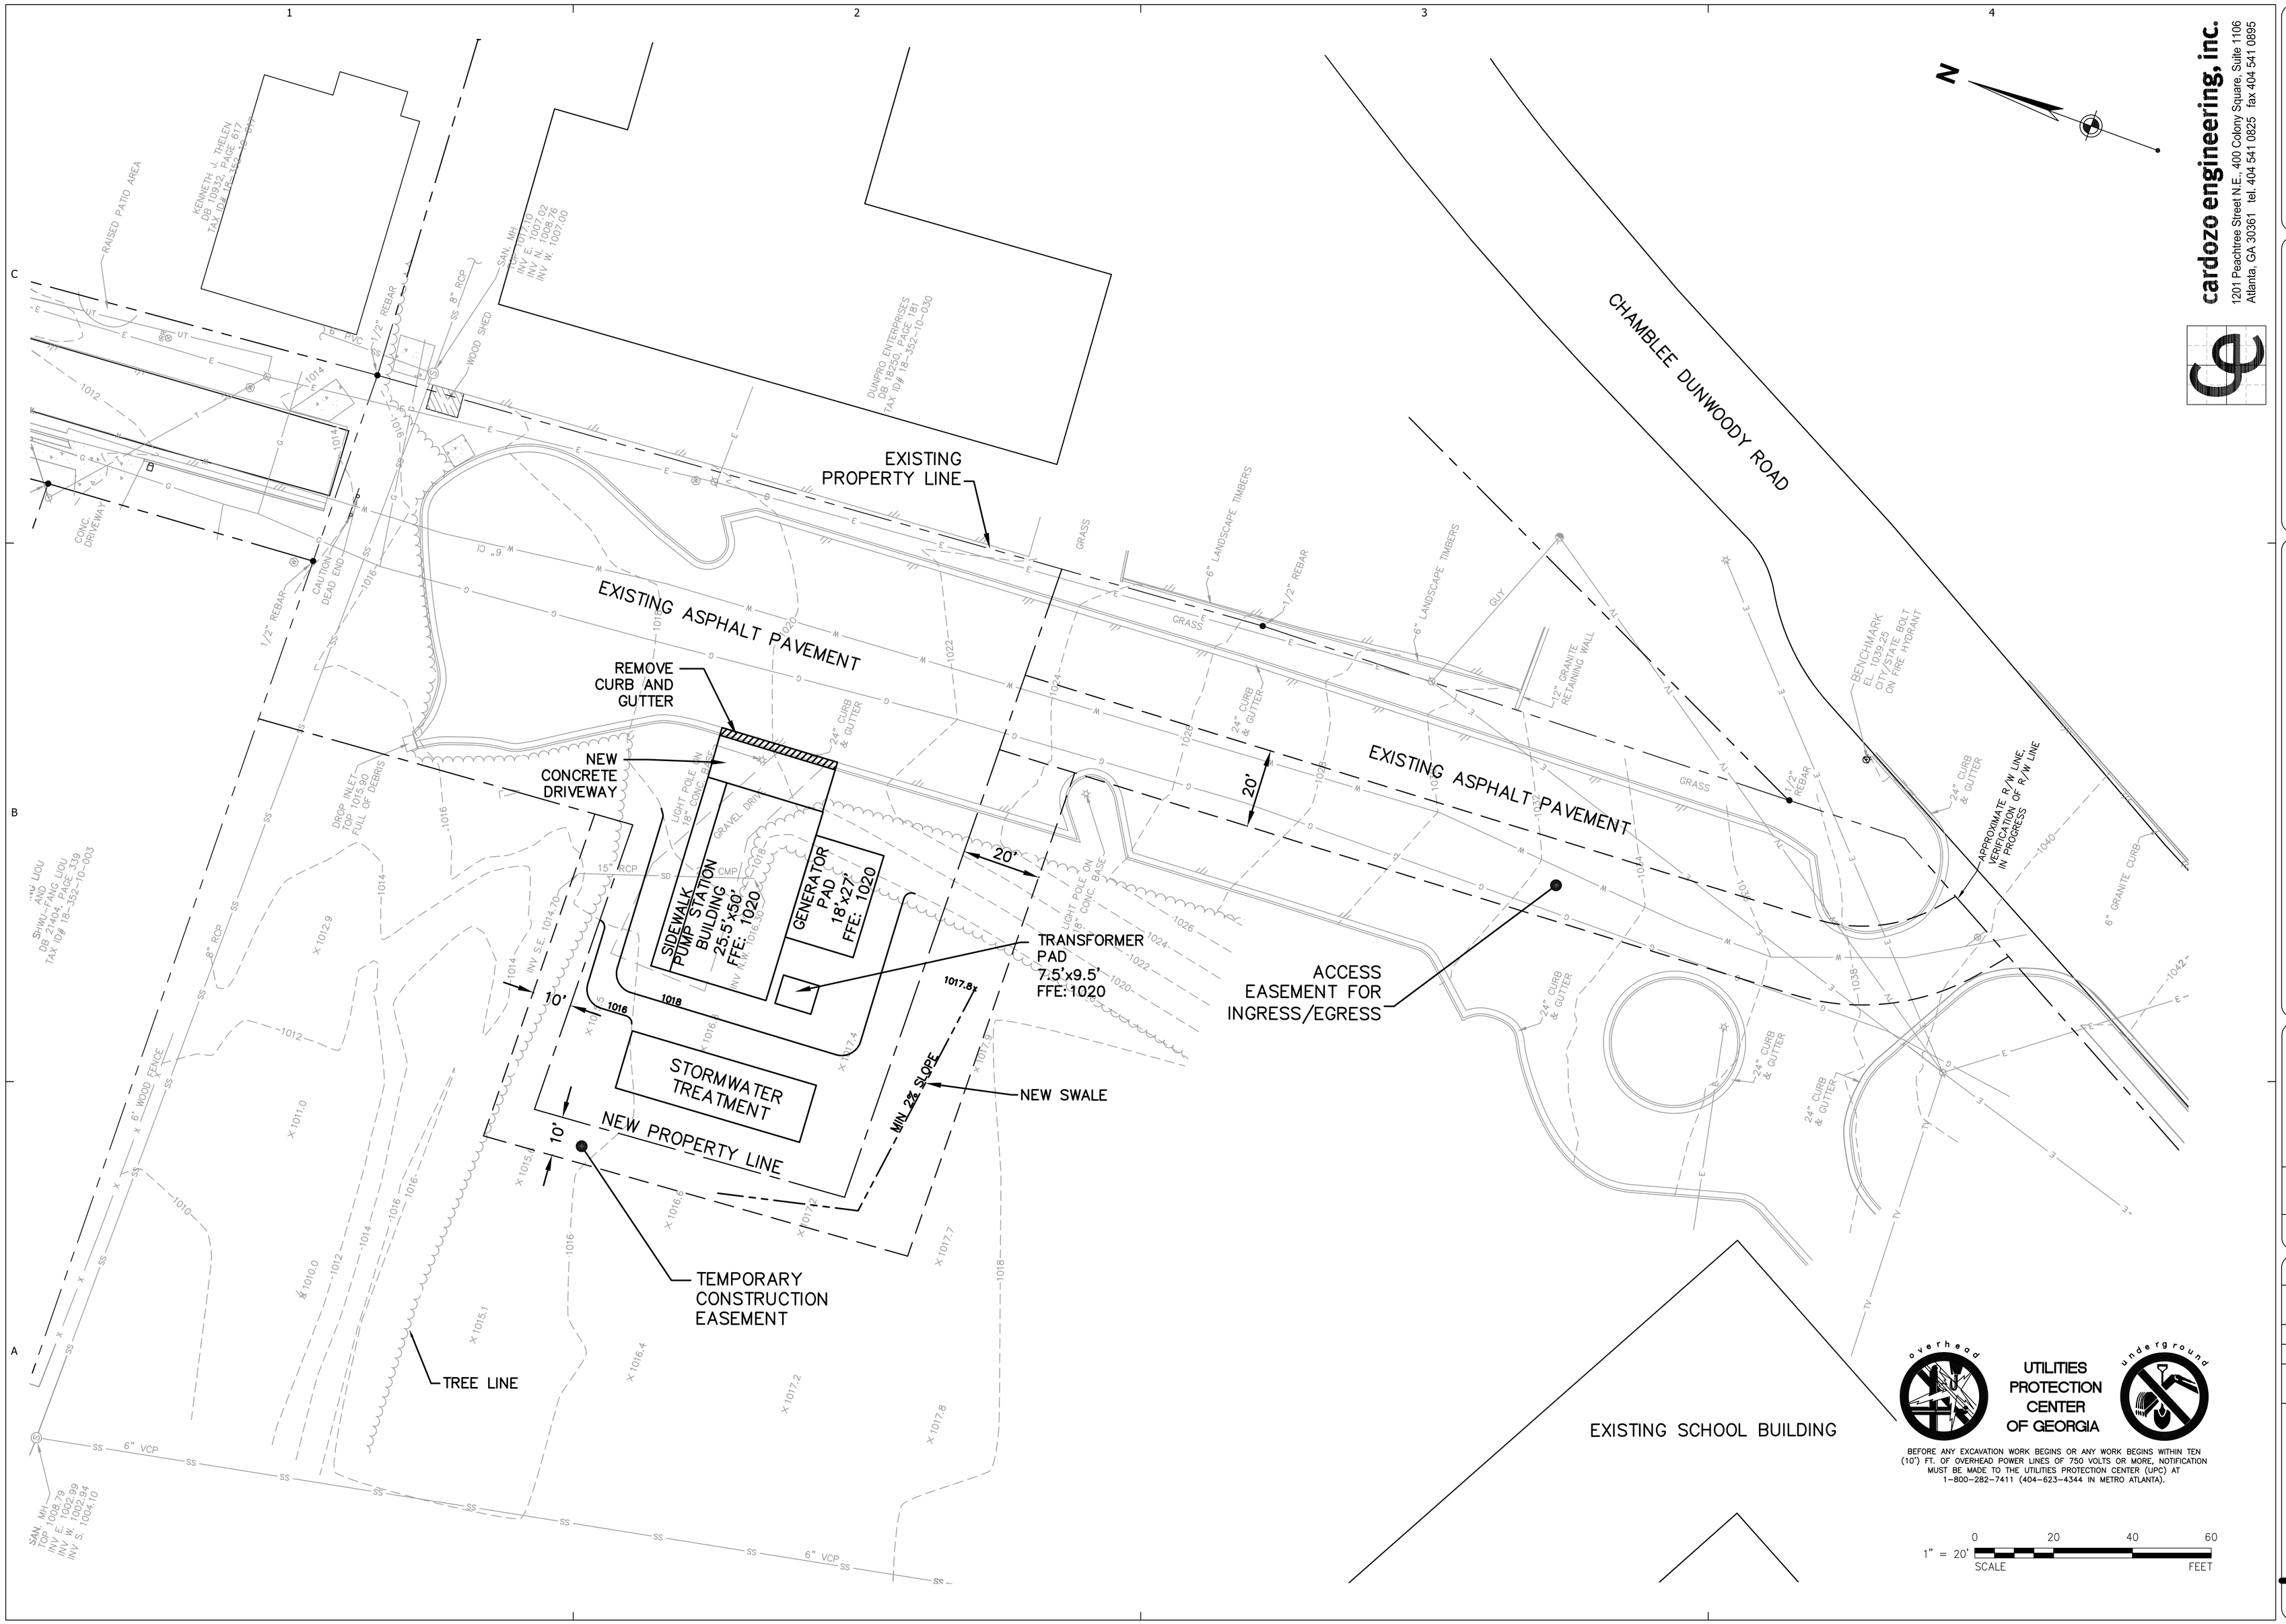

cardozo engineering, inc.
1201 Peachtree Street N.E., 400 Colony Square, Suite 1106
Atlanta, GA 30361 tel. 404 541 0825 fax 404 541 0895

Jordan, Jones & Goulding

NORTH SHALLOWFORD ROAD BOOSTER PUMP STATION

REV	DATE	REVISION DESCRIPTION

THIS LINE ——— IS ONE INCH LONG WHEN PLOTTED FULL SCALE

THIS DRAWING MUST BE USED IN CONJUNCTION WITH THE APPLICABLE OR GOVERNING TECHNICAL SPECIFICATIONS AND OTHER CONTRACT DOCUMENTS.

PROJECT NO: EEXE4108

DATE: 5/17/2011

RESP PROF:	DESIGNER:	CHECKER:
G. VILLEGAS	G. VILLEGAS	J. WESTON

SHEET TITLE

PRELIMINARY SITE DESIGN

SHEET 1 OF 1

PLOT DATE:
BY:
LAST SAVED:
CREATED: